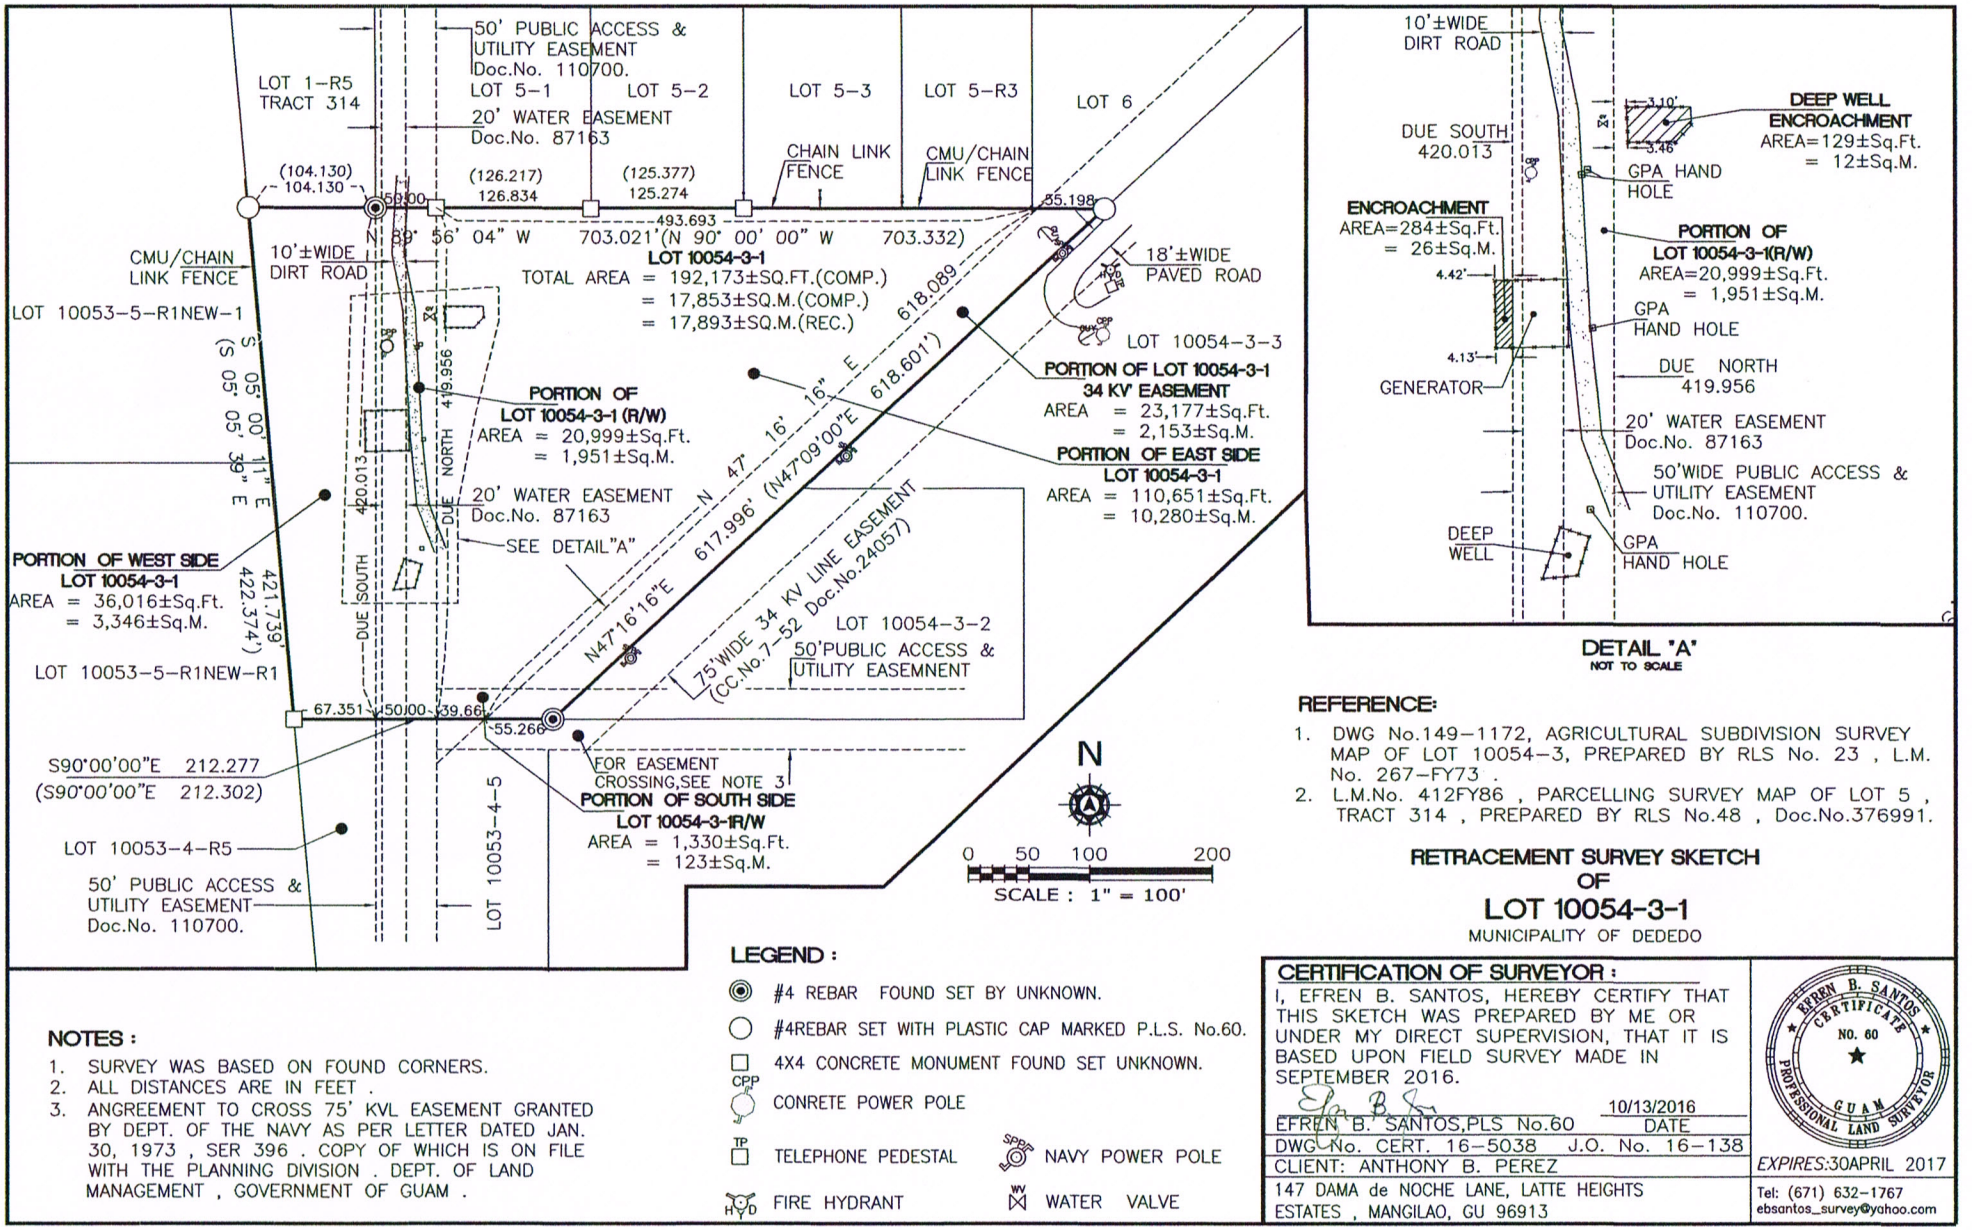

DETAIL "A"
NOT TO SCALE

REFERENCE:

1. DWG No.149-1172, AGRICULTURAL SUBDIVISION SURVEY MAP OF LOT 10054-3, PREPARED BY RLS No. 23 , L.M. No. 267-FY73 .
2. L.M.No. 412FY86 , PARCELLING SURVEY MAP OF LOT 5 , TRACT 314 , PREPARED BY RLS No.48 , Doc.No.376991.

RETRACEMENT SURVEY SKETCH OF LOT 10054-3-1

MUNICIPALITY OF DEDEDO

NOTES :

1. SURVEY WAS BASED ON FOUND CORNERS.
2. ALL DISTANCES ARE IN FEET .
3. ANGREEMENT TO CROSS 75' KVL EASEMENT GRANTED BY DEPT. OF THE NAVY AS PER LETTER DATED JAN. 30, 1973 , SER 396 . COPY OF WHICH IS ON FILE WITH THE PLANNING DIVISION . DEPT. OF LAND MANAGEMENT , GOVERNMENT OF GUAM .

LEGEND :

- #4 REBAR FOUND SET BY UNKNOWN.
- #4REBAR SET WITH PLASTIC CAP MARKED P.L.S. No.60.
- 4X4 CONCRETE MONUMENT FOUND SET UNKNOWN.
- CPP CONRETE POWER POLE
- TP TELEPHONE PEDESTAL
- SPNP NAVY POWER POLE
- H/D FIRE HYDRANT
- WV WATER VALVE

CERTIFICATION OF SURVEYOR :

I, EFREN B. SANTOS, HEREBY CERTIFY THAT THIS SKETCH WAS PREPARED BY ME OR UNDER MY DIRECT SUPERVISION, THAT IT IS BASED UPON FIELD SURVEY MADE IN SEPTEMBER 2016.

10/13/2016

EFREN B. SANTOS,PLS No.60 — DATE

DWG No. CERT. 16-5038 J.O. No. 16-138

CLIENT: ANTHONY B. PEREZ

147 DAMA de NOCHE LANE, LATTE HEIGHTS ESTATES , MANGILAO, GU 96913

EFREN B. SANTOS CERTIFICATE NO. 60 PROFESSIONAL LAND SURVEYOR GUAM

*EXPIRES:*30APRIL 2017

Tel: (671) 632-1767
ebsantos_survey@yahoo.com